


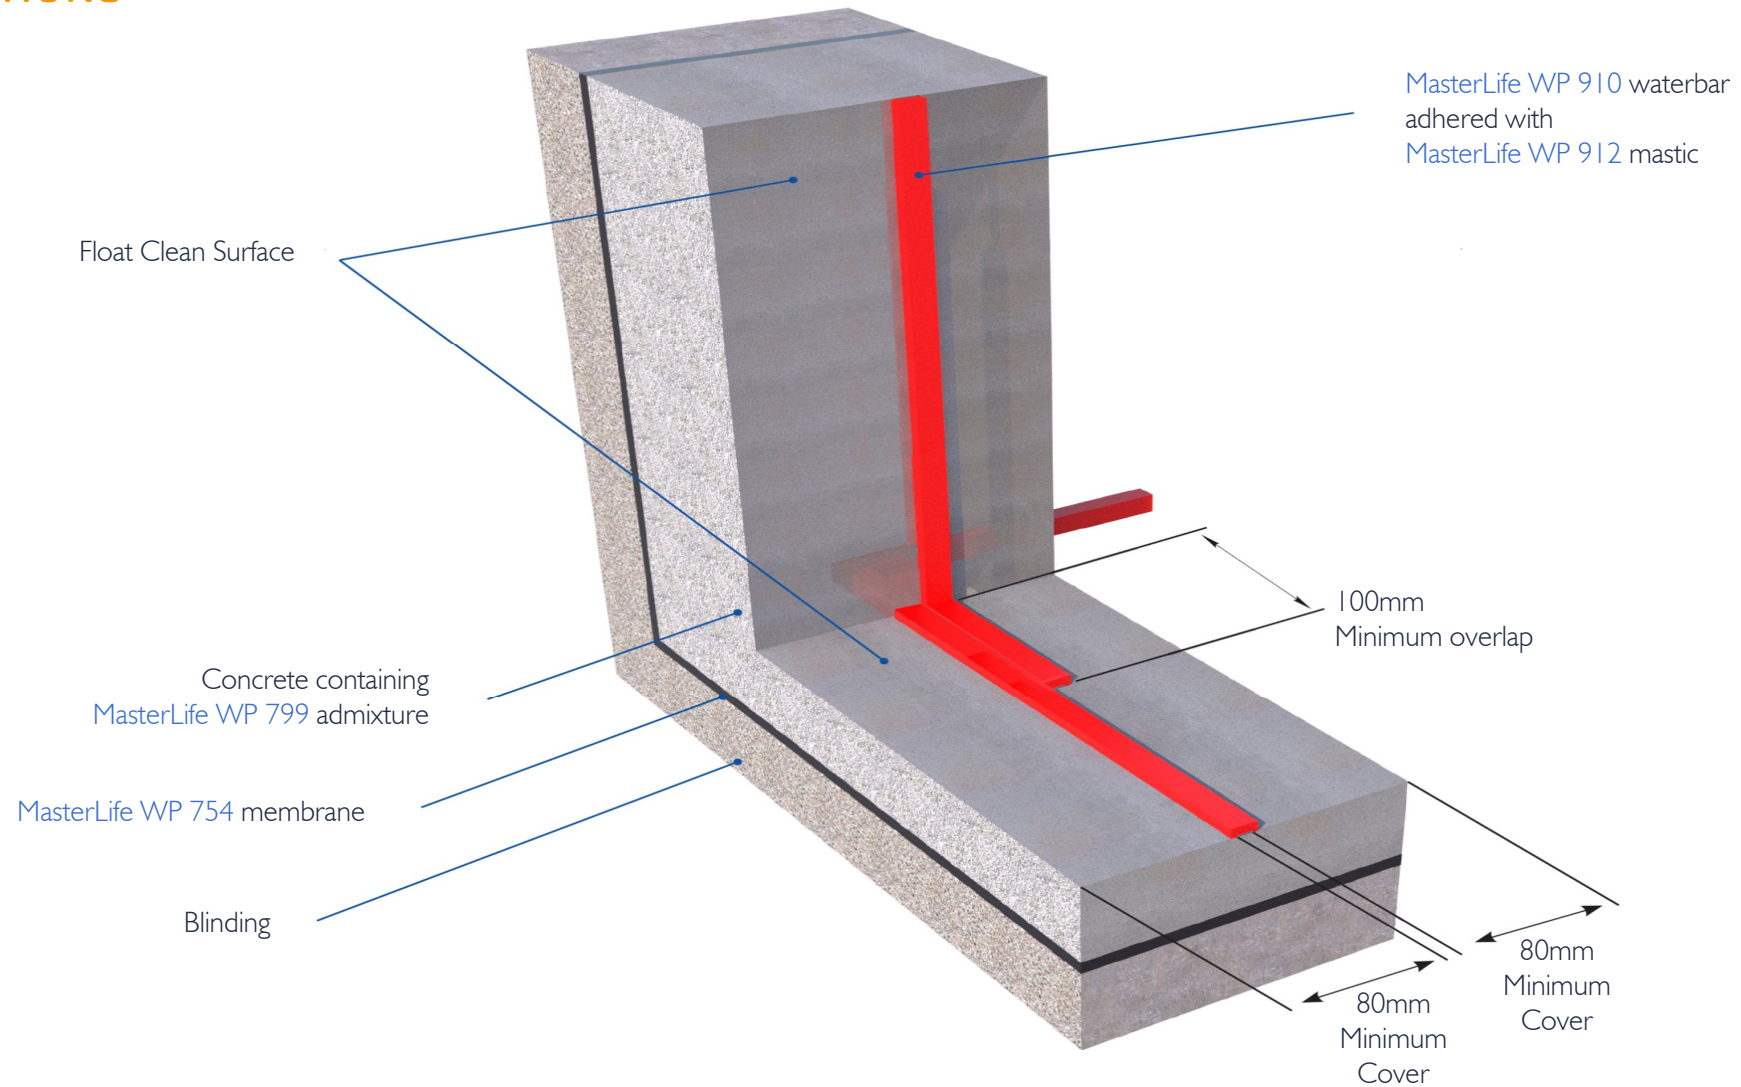

Construction Joint Detail